Removal of 9No.semi mature Trees and 1No. stump. Compensatory planting to be considered pending local council requirements.

Allow for new ducts to be installed after the works.
- Approx. 35m of 100 dia duct with sand, bed and surround including 300mm cover.

Allow 150mm concrete slab and road plates for service protection of electric duct and LP Gas main.

Allow for new access slab to working area
- New drop kerbs to create 6m long access

Minimum of 3m road width to be kept open to maintain traffic.

Footpath to be closed to public during the works.Allowance for removal of pin kerb (50 x 100) along edge of footpath and road side kerbs (150 x 125).Footpath to be fully reinstated on completion.

- Remove 30mm of DBM wearing course and resurface with 6mm DBM - Total area approx 140m2.
- Footpath to remain open with banksman controlling access to site.Allowance for signs and cones.

Lamposts to be isolated by others.

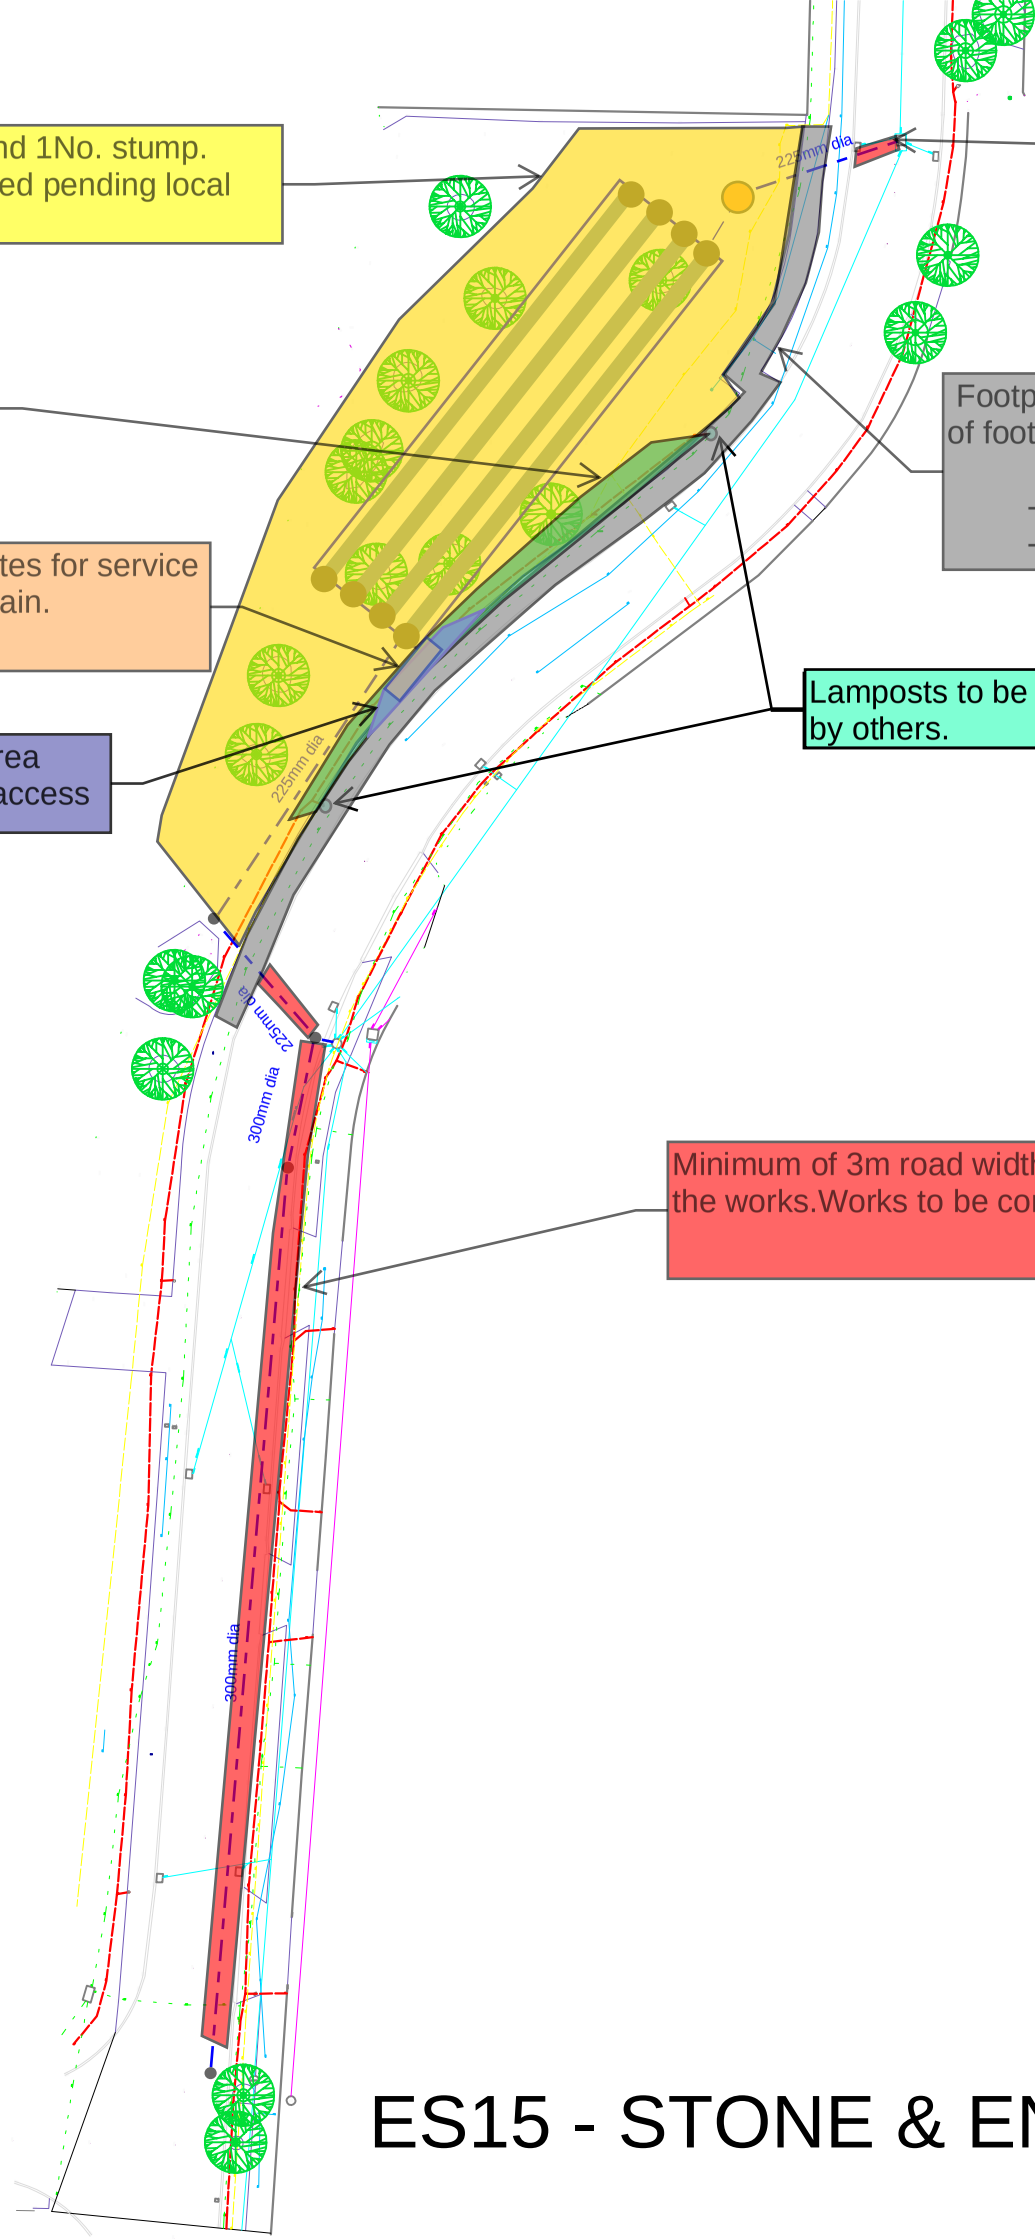

STONE HARDSTANDING
- EXCAVATE - 300mm
LAY - 300mm thick GSB TYPE 1
+ 1 layer GEOGRID.

Minimum of 3m road width to be kept open to maintain single traffic lane during the works.Works to be completed under two-way light with rolling closure.

ES15 - STONE & ENABLING WORKS - SK04