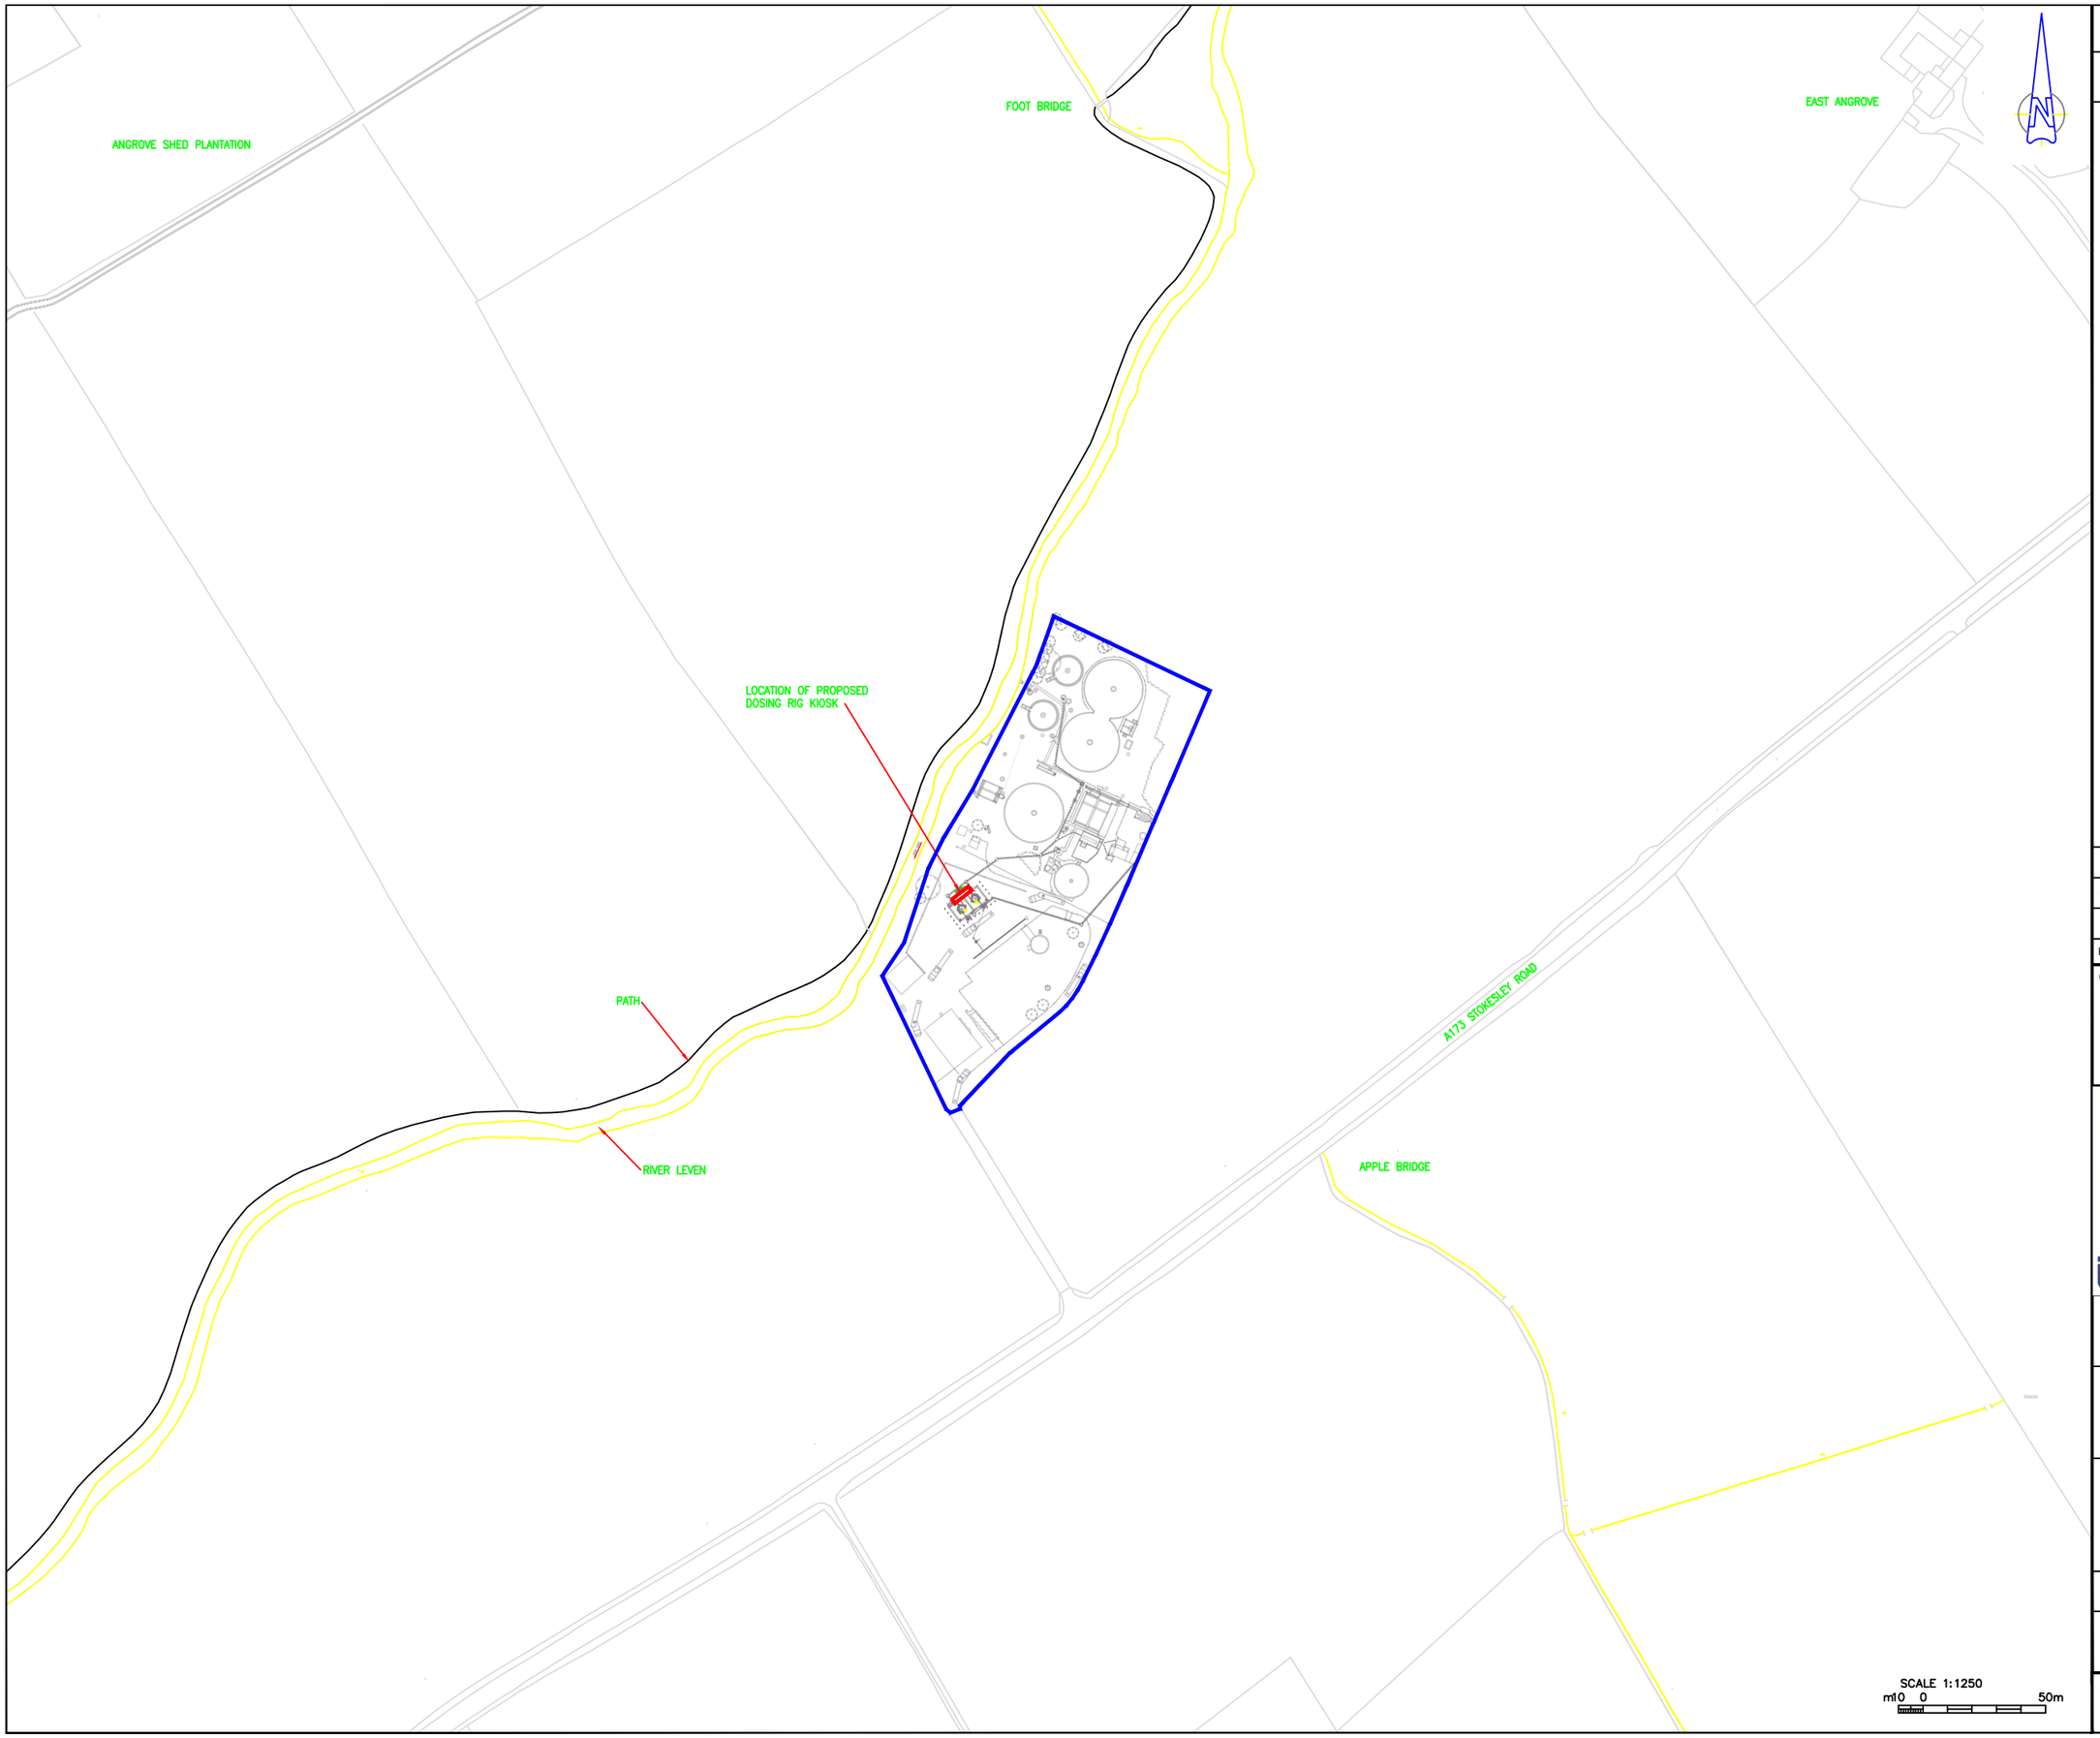

ALL DIMENSIONS ARE IN MILLIMETRES UNLESS OTHERWISE STATED
ALL HEIGHTS ARE GIVEN IN METRES ABOVE ORDNANCE DATUM.
DO NOT SCALE. IF IN DOUBT – ASK

THIS DRAWING AND THE INFORMATION CONTAINED IS THE PROPERTY OF INTERSERVE CONSTRUCTION Ltd. AND IS NOT TO BE COPIED OR PUBLISHED WITHOUT WRITTEN CONSENT.

KEY

SITE BOUNDARY

PROPOSED KIOSK LOCATION

GREAT AYTON STW
OFF A173
GREAT AYTON
NORTH YORKSHIRE
TS9 6PZ
NZ54673 09562

REV	REVISION DETAILS	DRAWN	DATE	CH'K	APP'D
03	MODS FOR PLANNING SUBMISSION	ADW	MAR 18	DW	DW
02	ROAD & LANDMARKS LABELED	ADW	MAR 18	DW	DW
01	ORIGINAL ISSUE	ADW	DEC 17	DW	DW

CLIENT

NORTHUMBRIAN WATER living water

Abbey Road
Pity Me
Durham
DH1 5FJ

NWG living water · Interserve ingenuity at work · amec foster wheeler · ESH MWH

Run2

Integrated water services · Turner & Townsend · MMB Mott MacDonald Bentley

SITE NAME
GREAT AYTON STW

PROJECT TITLE
PATHWAY TO GOOD
STW BATCH WWS5

DRAWING TITLE
SITE LOCATION PLAN

CONTRACT No. MW70605/1007

SCALE (A1) 1:1250

CLIENT DRG. No.
16071-000-DOC-PIP-Y99-002

REV.
03

INTERSERVE DRG. No.
MW70605/1007/G2011